UNIVERSITY of ALASKA
LAND MANAGEMENT

# PUBLIC NOTICE

## SIDEWALK & CURB IMPROVEMENTS
## TEMPORARY CONSTRUCTION PERMIT
## FAIRBANKS, ALASKA

The University of Alaska Land Management Office (UALM) is seeking public comment on the attached disposal plan.

Parties interested in commenting on this proposed disposal plan must submit written comments to UALM by fax at (907) 786-7733, by email at ua-land@alaska.edu, or at the address listed below no later than **5:00 P.M. on Monday**, **December 7, 2026** to be considered.


UNIVERSITY OF ALASKA
Land Management

Anchorage Office
1835 Bragaw St. Ste. 490
Anchorage, Alaska 99508

www.alaska.edu/ualand
ua-land@alaska.edu

Fairbanks Office
2025 Yukon Dr. Ste. 211
Fairbanks, Alaska 99775

UNIVERSITY of ALASKA
LAND MANAGEMENT

# DISPOSAL PLAN

## SIDEWALK & CURB IMPROVEMENTS
## TEMPORARY CONSTRUCTION PERMIT
## FAIRBANKS, ALASKA

**TOWNSHIP 1 SOUTH, RANGE 1 WEST, SECTION 10, FAIRBANKS MERDIAN, ALASKA**

**FAIRBANKS RECORDING DISTRICT**

The University of Alaska ("University") intends to issue a temporary construction permit to the State of Alaska, Department of Transportation and Public Facilities authorizing a workspace for sidewalk improvements on University of Alaska managed land at the University of Alaska Fairbanks Community & Technical College Campus in Fairbanks, Alaska. The permit term is 12 months.

This disposal plan is effective as long as the University owns the parcel.

## PARCEL INFORMATION

| PARCEL # | LOCATION | MTRS | SQ.FT |
|---|---|---|---|
| FA.DT.4001 | Fairbanks | T1S, R1W, Sec. 10, F.M. | 1,975 |


UNIVERSITY OF ALASKA
Land Management

Anchorage Office
1835 Bragaw St. Ste. 490
Anchorage, Alaska 99508

www.alaska.edu/ualand
ua-land@alaska.edu

Fairbanks Office
2025 Yukon Dr. Ste. 211
Fairbanks, Alaska 99775




N

1"=10' HORIZ.
(FULL SIZE)

1"=20' HORIZ.
(HALF SIZE)

TCE/TCP AREAS
7TH AVE

| DATE | REVISION | BY |
|---|---|---|
| 11/24/25 | ADD TCP'S | MKR |

SCALE:

DESIGNED: MKR
DRAWN:
CHECKED: RHP
DATE:

APPROVED:

CITY ENGINEER


DATE

6TH & 7TH AVE. IMPROVEMENTS

CITY OF FAIRBANKS, ALASKA
Engineering Department
Project ITB-XX-XX

TCE03

OF XX SHEETS

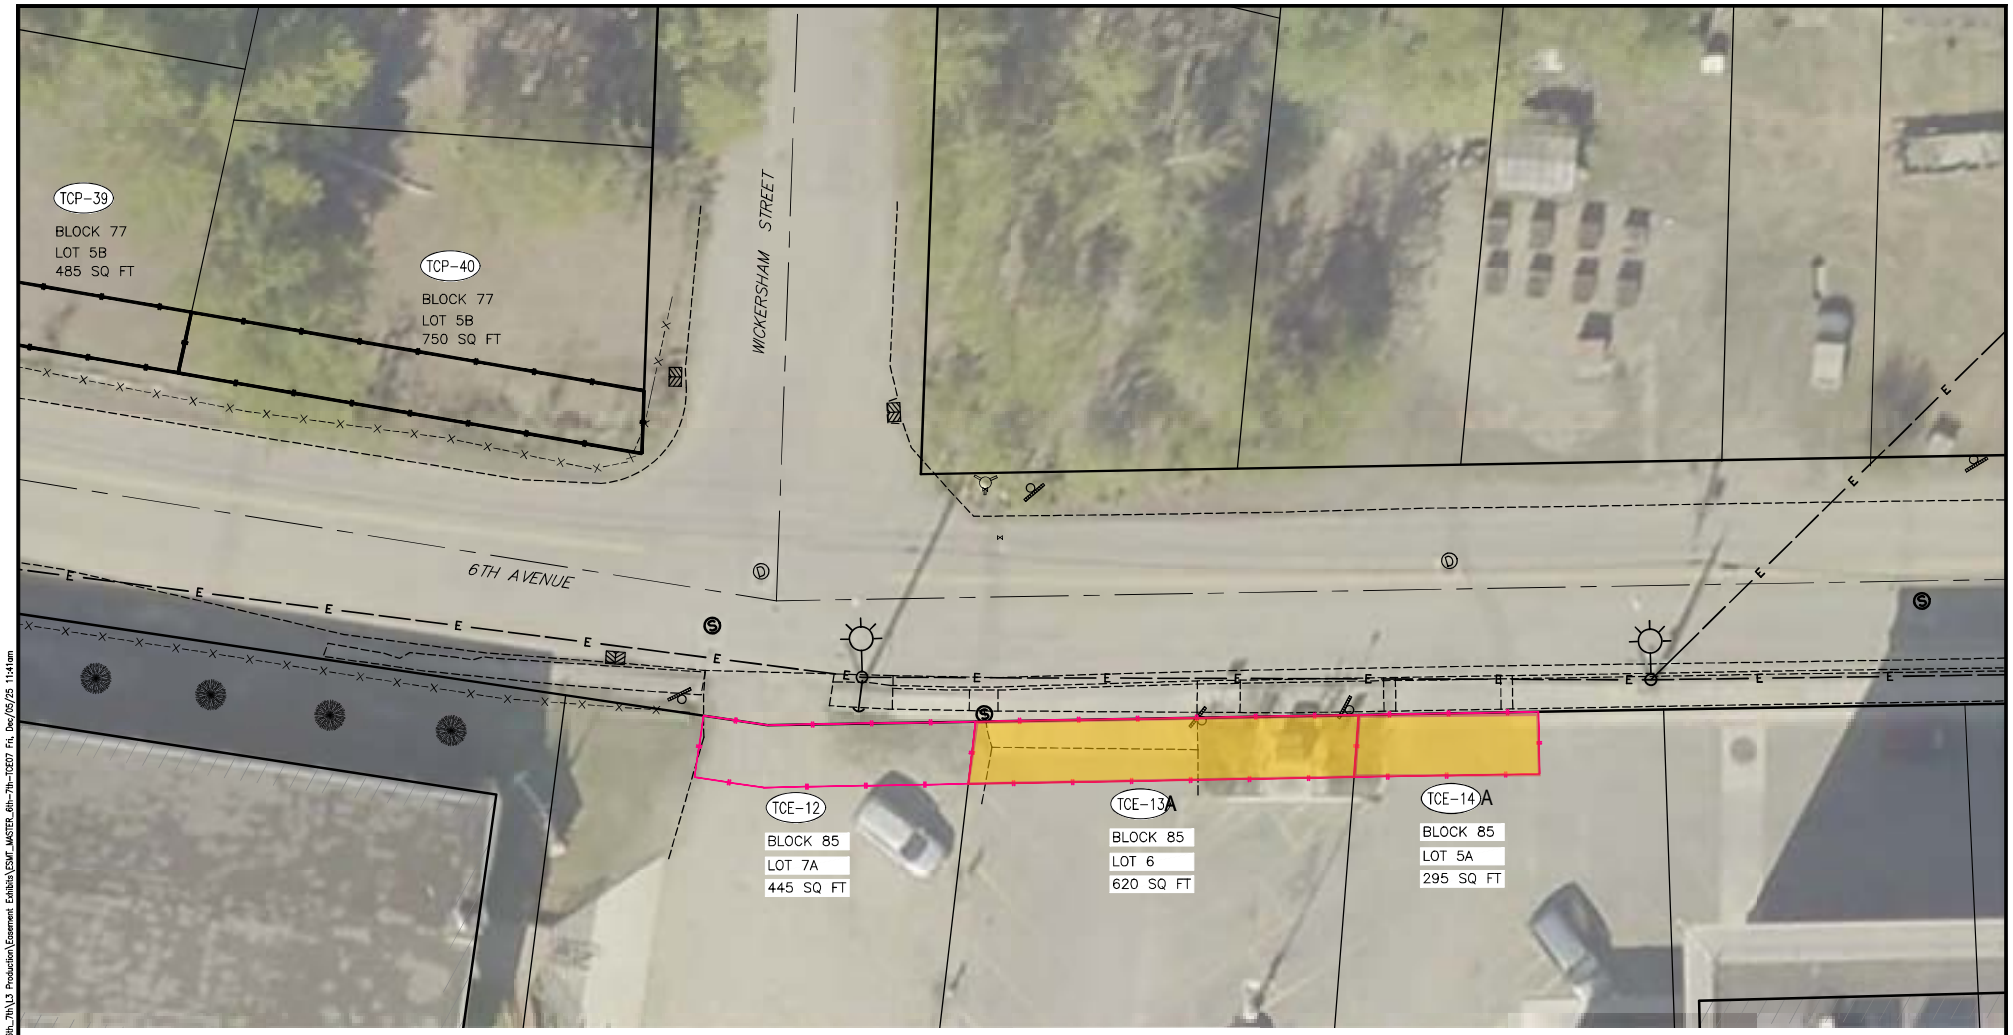


N

1"=10' HORIZ., (FULL SIZE)
1"=20' HORIZ., (HALF SIZE)

# TCE/TCP AREAS 6TH AVE

STATE OF ALASKA — 49TH — ROBERT H. PRISTASH — CIVIL ENGINEER — No. 9878 — REGISTERED PROFESSIONAL ENGINEER

| DATE | REVISION | BY |
|---|---|---|
| 11/24/25 | ADD TCP'S | WKR |

SCALE:

DESIGNED: WKR
DRAWN:
CHECKED: RHP
DATE:

APPROVED

CITY ENGINEER

DATE

CITY OF FAIRBANKS ALASKA

## 6TH & 7TH AVE. IMPROVEMENTS

**CITY OF FAIRBANKS, ALASKA**
**Engineering Department**
**Project ITB-XX-XX**

**TCE07**
OF XX SHEETS

P:\6th and 7th Avenue - Cowles to Barnette\Civil3D Drawing Files-6th_7th\L3 Production\Easement Exhibits\ESMT_MASTER_6th-7th-TCE07 Fri, Dec/05/25 11:41am